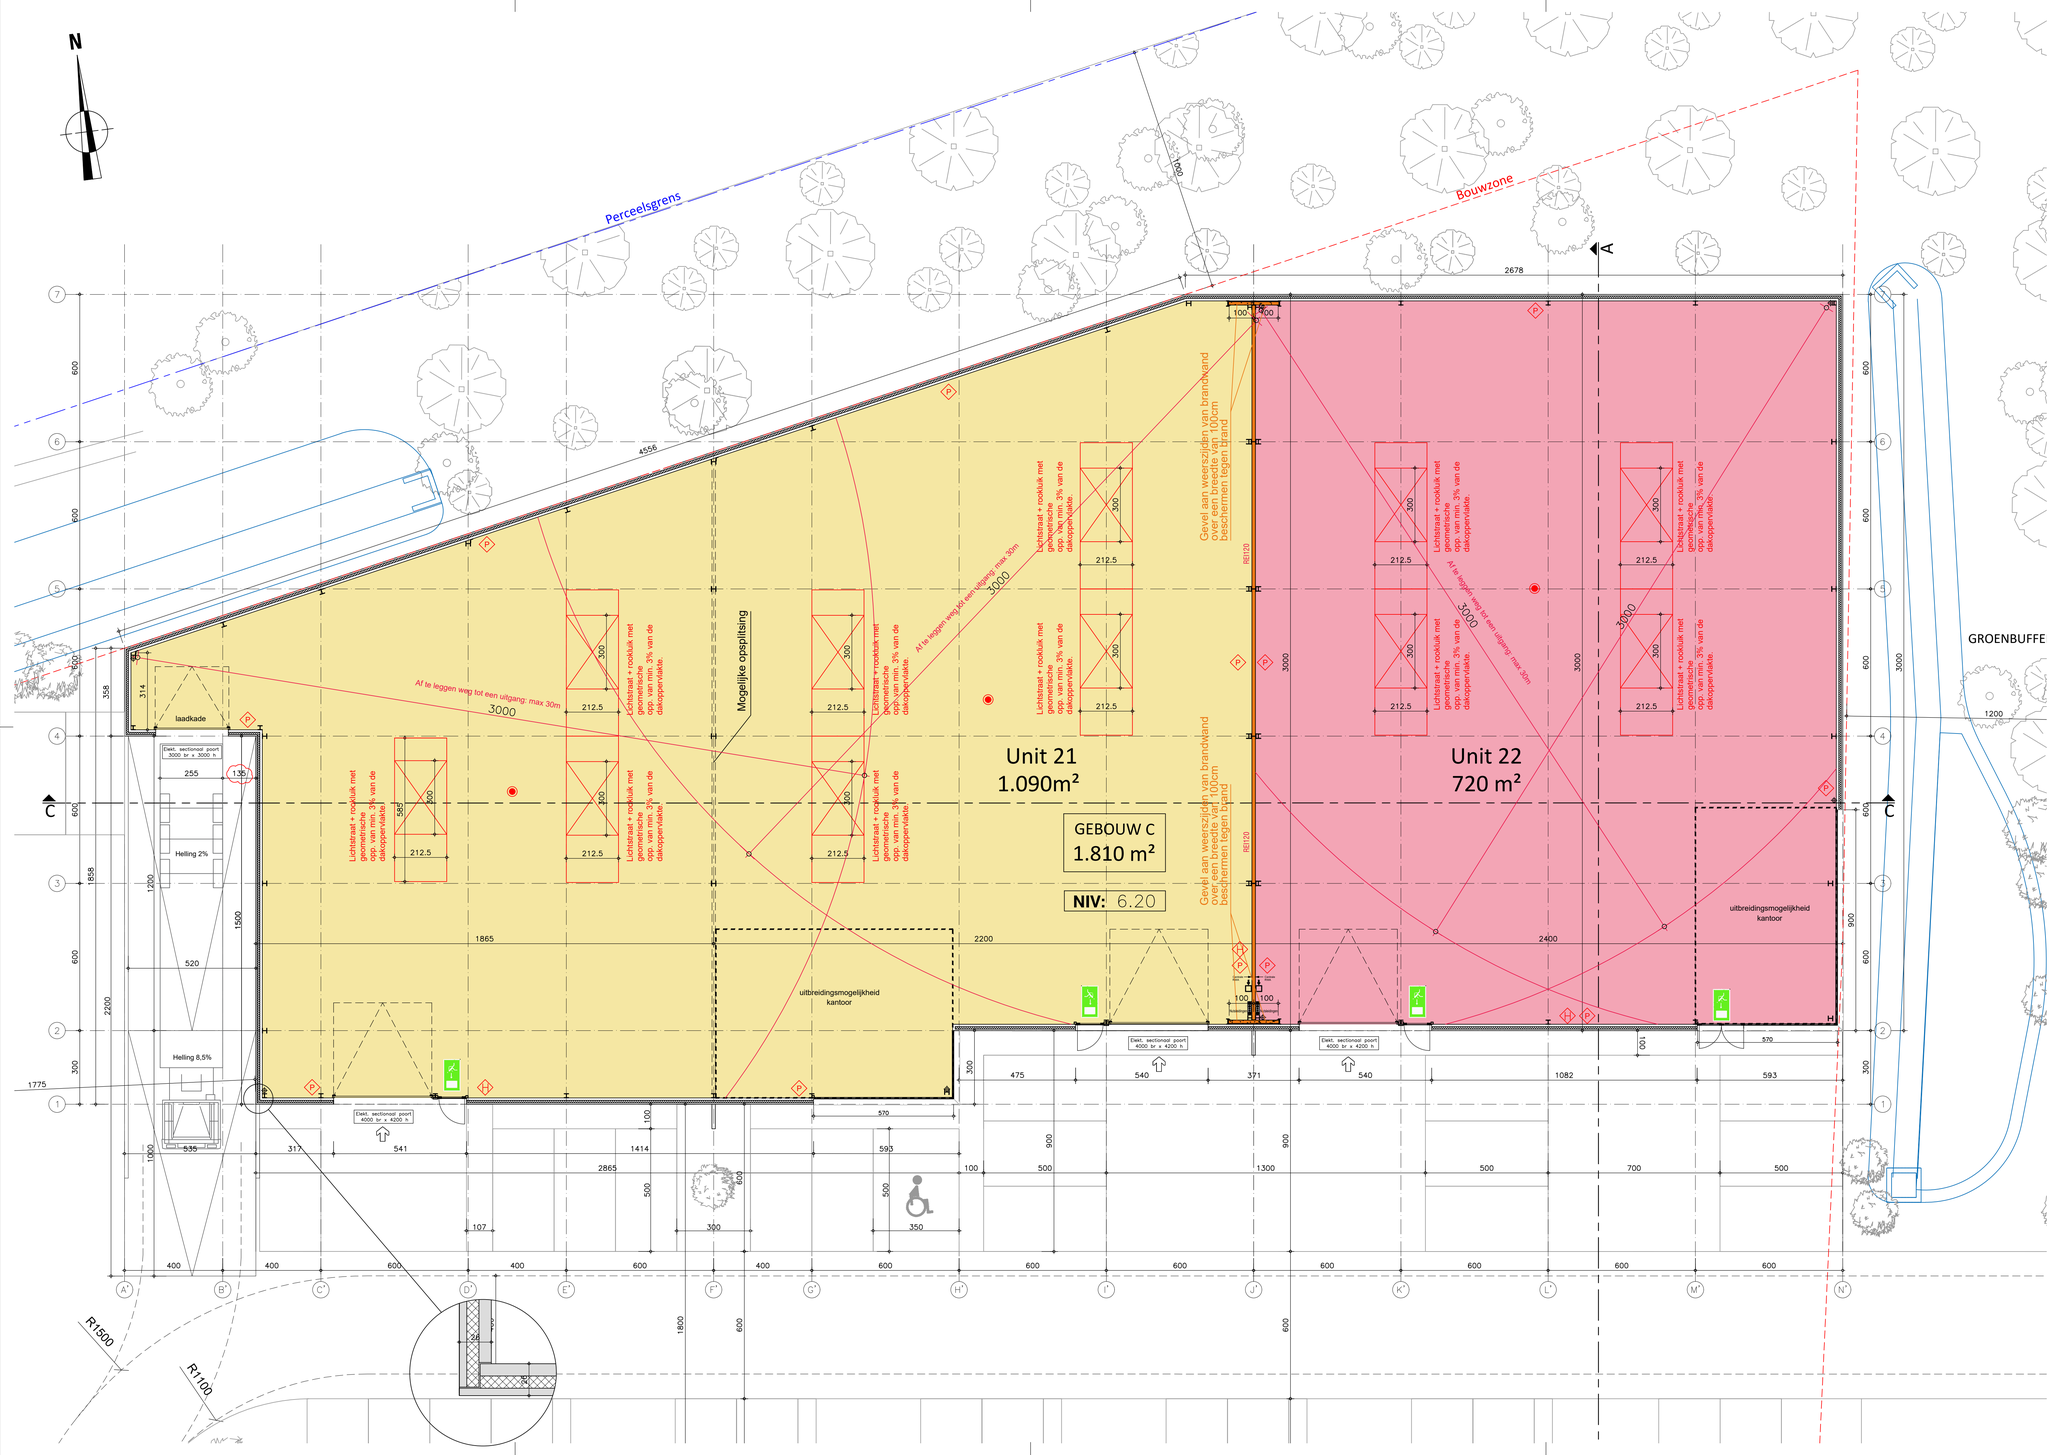

LEGENDE

- BEDIENING RWA
- ROOKMELDER (Detectie conform NBN S 21-100)
- LICHTSTRAAT + ROOKLUIK MET AËRODYNAMISCHE OPPERVLAKTE VAN MIN. 3% VAN DE DAKOPPERVLAKTE
- SCHUIMBLUSSER - 6kg ABC (1 / 150 m²)
- MUURHASPEL (in units > 500 m²)
- NOODUITGANG + NOODVERLICHTING + PICTOGRAM (conform NBN EN 1838)
- BRANDWAND REI 120

IND.	DATUM	WIJZIGING	GETEK.	NAGEZ.
B	30/03/26	Gebouw C: anpassingen volgens schets bouwheer van 27/03/26		PG
A	13/01/26	Gebouw C: anpassingen volgens teams-vergadering van 13/01/26 met Futurn		PG

ESTE ARCHITECTS
www.este.be

Project: **BEDRIJVENPARK Leeweg 22 - 9270 Laarne**

AANVRAGER
STEEN III nv
Dumolinlaan 1 bus 0031
8500 Kortrijk
✆ (32)056 36 19 10
🖷 (32)056 36 19 10

ARCHITECTENBUREAU
ESTE architects bvba
Firmin Lecharlierlaan 150 - 1090 BRUSSEL
✆ (32)02.426.29.90
🖷 (32)02.425.30.79

PLAN:
GRONDPLAN GEBOUW C
units 21 t.e.m. 26

UITVOERING ARCHITECTUUR

DISCLAIMER
WHEN ADOPTING A MEASUREMENT FROM A DRAWING (BOTH IN PRINTED OR DIGITAL FORMAT) THAT HAS NO EXPLICITLY INDICATED DIMENSION, ESTE architects CAN NO LONGER BE HELD RESPONSIBLE FOR THE ENSUING RESULTS.

HANDT. BOUWHEER	GETEKEND	VERIF.	File name
	PG		
SCHAAL	DATUM		Xref:
1/100	06/10/25		

LA/U/202_BLOK C B

This document is the sole property of ESTE architects and remains so in the furtherance of our business. It may not be disclosed to third parties without our prior written consent.